
NORTH POINT	APPROVER NAME
	DATE
	REV

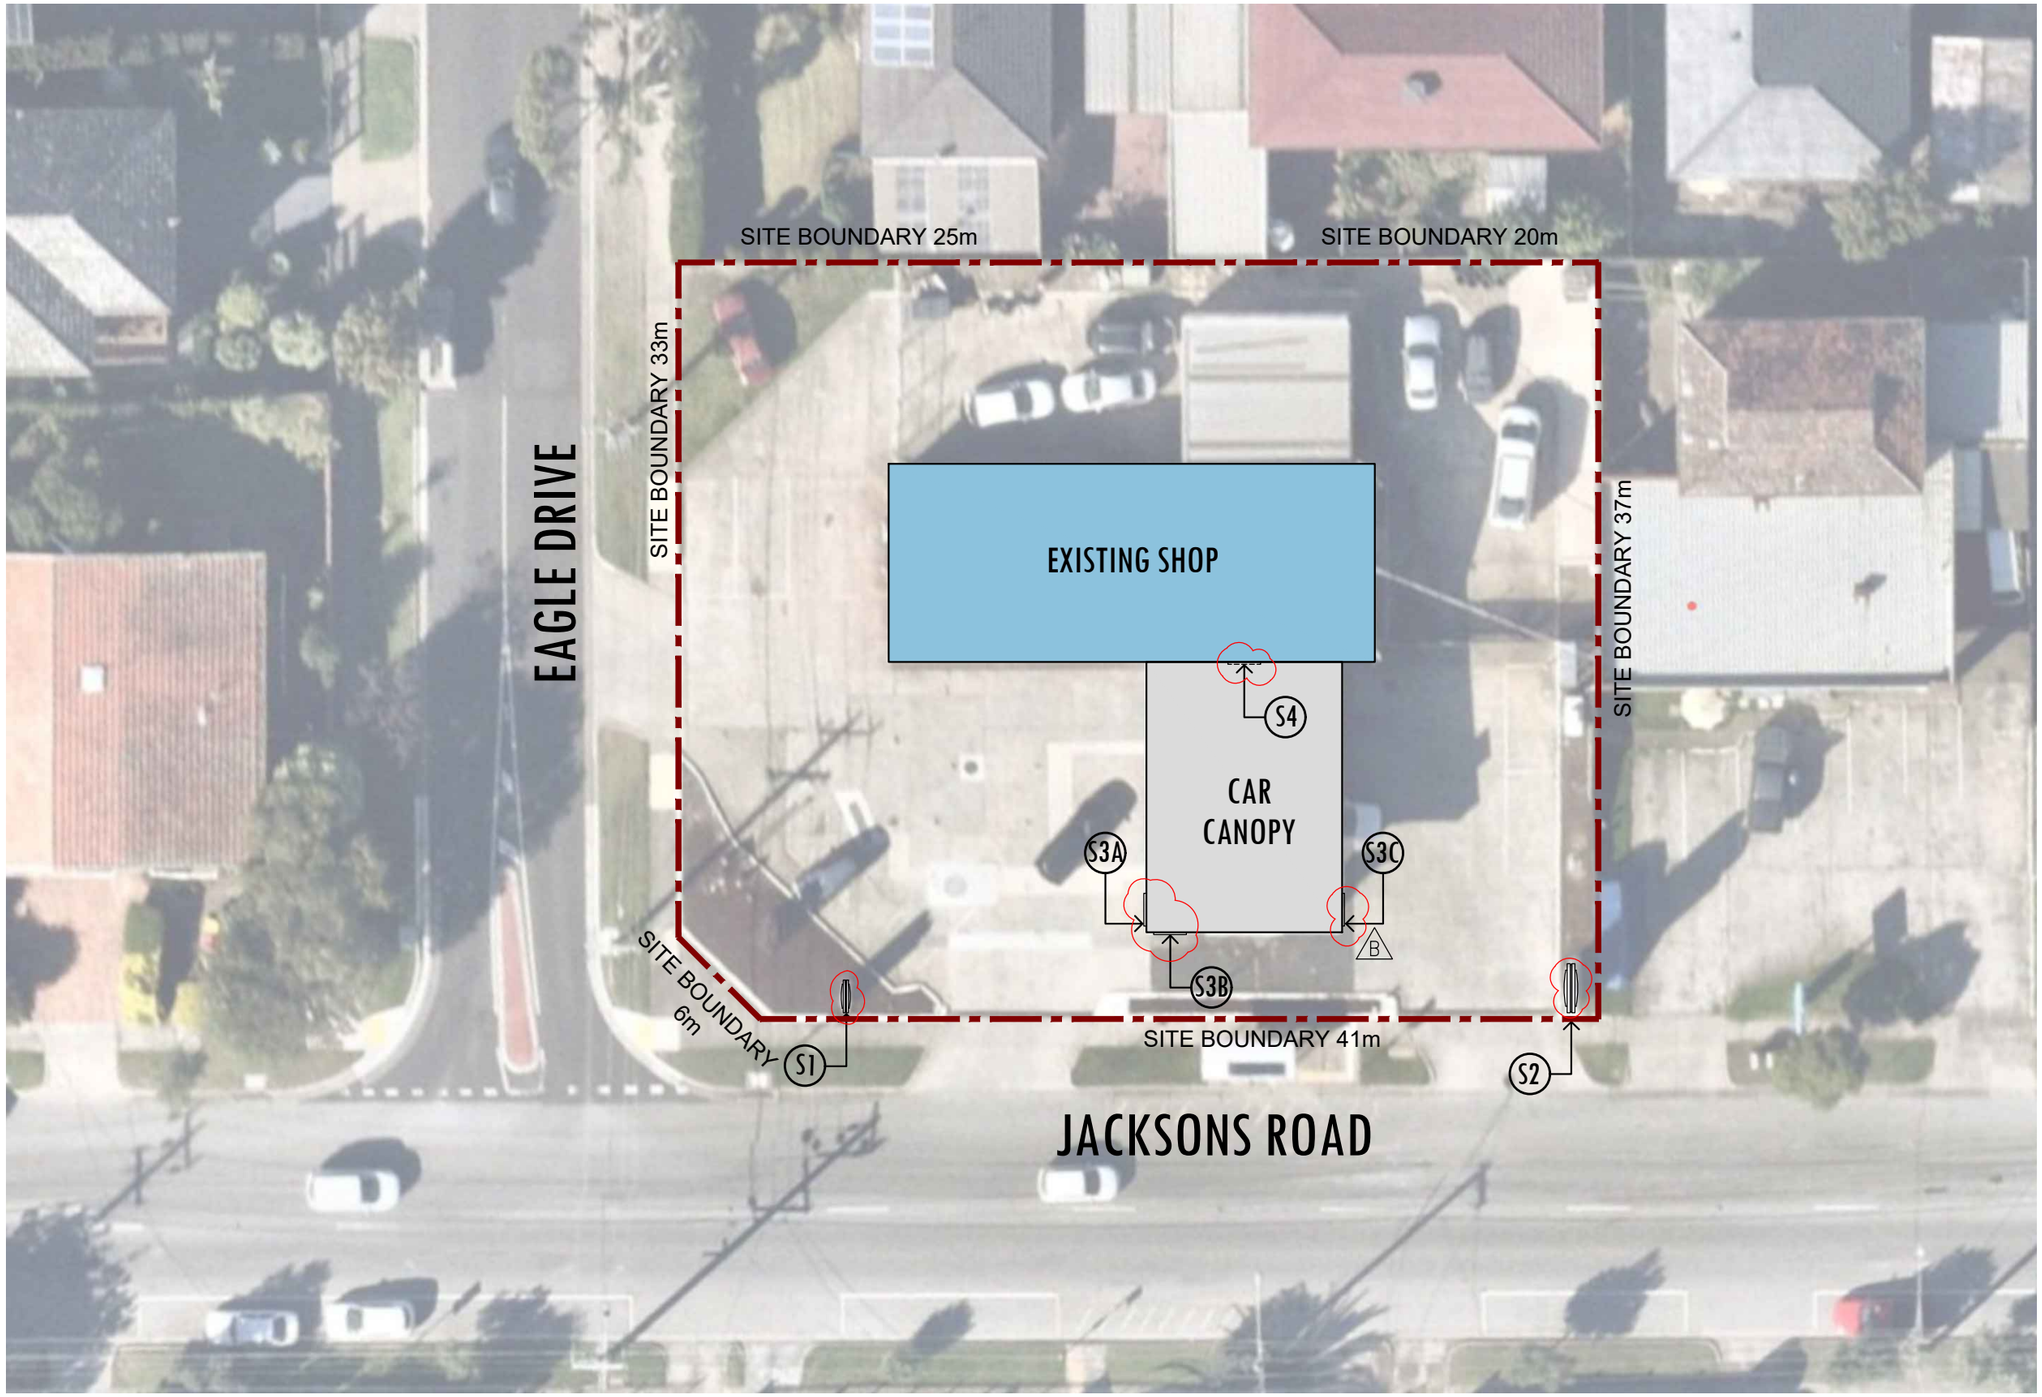

Legend

- Existing Shop
- Existing Car Canopy

Signs Legend

- S1 ILLUMINATED SOLO 3.3m PYLON SIGN
- S2 ILLUMINATED SOLO 8.1m PYLON SIGN
- S3 ILLUMINATED SOLO CANOPY LOGO SIGNS
- S4 ILLUMINATED BREAK TIME SIGN

This document has been copied and made available for the purpose of the planning process as set out in the Planning and Environment Act 1987. The information must not be used for any other purpose. By taking a copy of this document you acknowledge and agree that you will only use the document for the purpose specified above and that any dissemination, distribution or copying of this document is strictly prohibited.

1 / A100 SITE PLAN
1:300

1:300

0 6m 12m 18m 24m 30m

REV	BY	AMENDMENT	CHECKED/ APPROVED	DATE
A	OG	ISSUED FOR TOWN PLANNING		07/10/2026

DRAWING PRODUCED ON CAD SYSTEM.
NOTED DIMENSIONS SHALL BE TAKEN IN PREFERENCE TO SCALING.
DO NOT SCALE OR AMEND BY HAND.
VERIFY ALL DIMENSIONS ON SITE PRIOR TO CONSTRUCTION OR QUOTE.
UPON RECEIPT OF UPDATED PLANS DISCARD PREVIOUS VERSIONS.

CONFIDENTIAL & SUBJECT TO COPYRIGHT
THIS DRAWING IS NOT TO BE USED OR REPRODUCED IN ANY FORM, IN WHOLE OR IN PART, WITHOUT SPECIFIC WRITTEN AUTHORITY FROM SOLO ENERGY CORPORATION PTY LTD. COPYRIGHT ALL RIGHTS RESERVED.

DRAWN:	OG	CHECKED:	MG	APPROVED:	RP
SCALE:	1:300	DATE:	8/10/2026		

PROJECT ADDRESS:
139-143 JACKSONS ROAD, NOBLE PARK NORTH, VIC

DRAWING NAME:
SITE PLAN

DRAWING No: A100


REVISION No: B

SOLO ENERGY CORPORATION PTY LTD
1.02/8 Cato Street Hawthorn East VIC 3123


DRAWING PATH:
z:\shared\construction\architectural drawing\sites\noble park north vic\!revit, cad ,working drawings\cad\tp\noble park site plan tp.dwg

NOBLE PARK NORTH


NORTH POINT	APPROVER NAME
	DATE
	REV

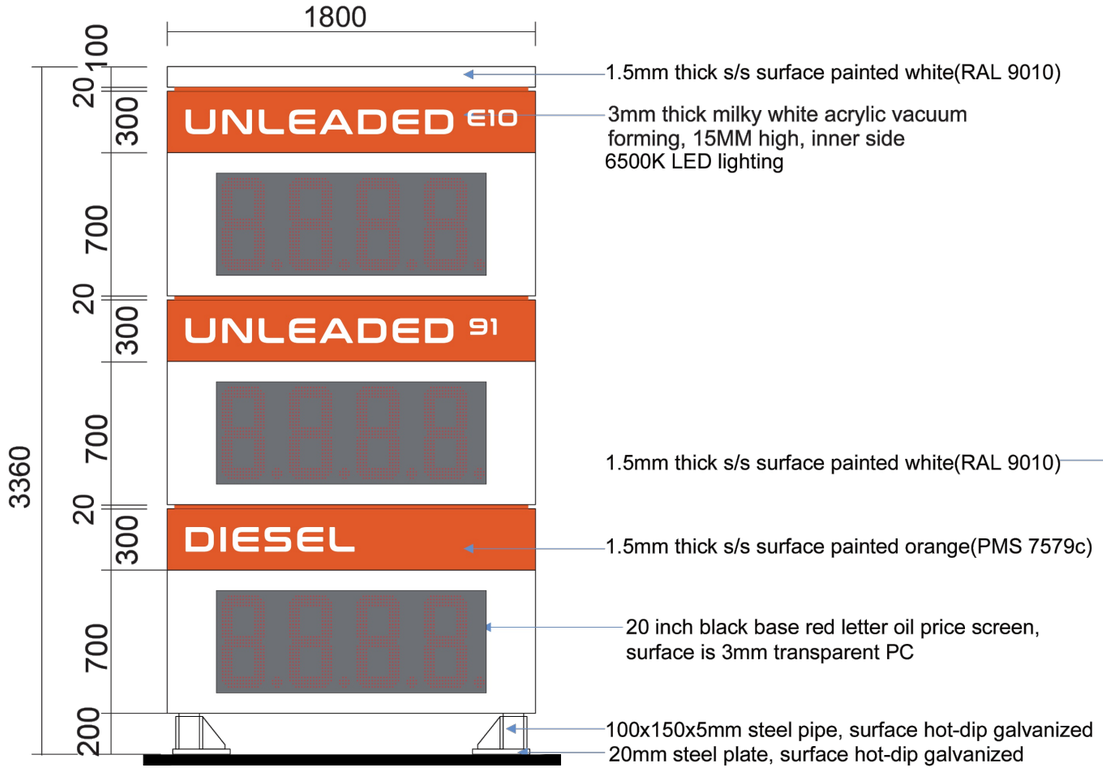

1 A200 S1 - SOLO 3.3m PYLON SIGN FRONT VIEW
1:30

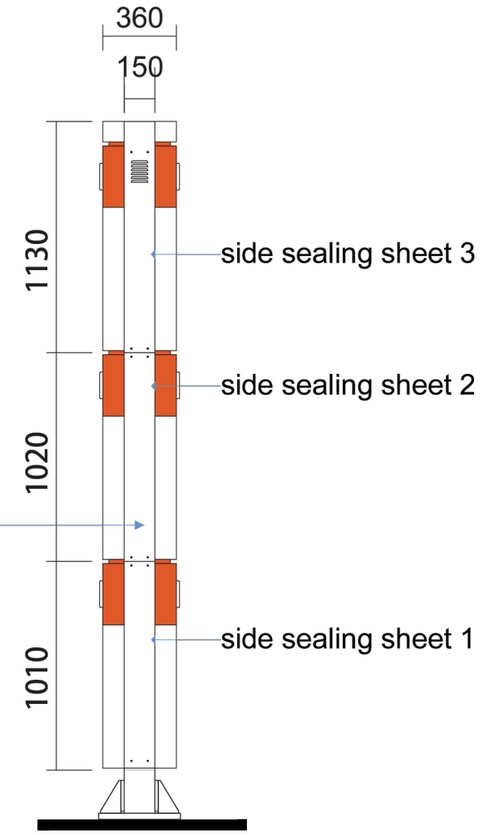

2 A200 S1 - SOLO 3.3m PYLON SIGN SIDE VIEW
1:30

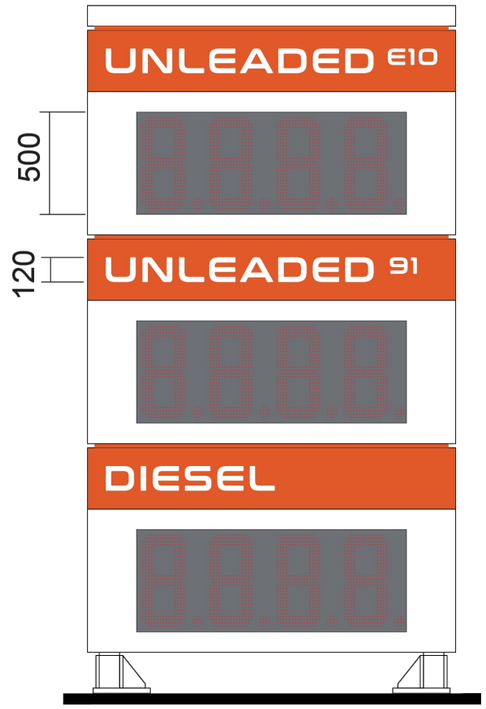

3 A200 S1 - SOLO 3.3m PYLON SIGN BACK VIEW
1:30

PMS 7579C
Orange color vinyl(3M3630-44)

PMS 2370C
Blue color vinyl(3M3630-36)

RAL 9010

This document has been copied and made available for the purpose of the planning process as set out in the Planning and Environment Act 1987. The information must not be used for any other purpose. By taking a copy of this document you acknowledge and agree that you will only use the document for the purpose specified above and that any dissemination, distribution or copying of this document is strictly prohibited.

– A200 S1 - SOLO 3.3m PYLON SIGN
1:30

REV	BY	AMENDMENT	CHECKED/ APPROVED	DATE
A	OG	ISSUED FOR TOWN PLANNING		14/07/2026

DRAWING PRODUCED ON CAD SYSTEM.
NOTED DIMENSIONS SHALL BE TAKEN IN PREFERENCE TO SCALING.
DO NOT SCALE OR AMEND BY HAND.
VERIFY ALL DIMENSIONS ON SITE PRIOR TO CONSTRUCTION OR QUOTE.
UPON RECEIPT OF UPDATED PLANS DISCARD PREVIOUS VERSIONS.

CONFIDENTIAL & SUBJECT TO COPYRIGHT
THIS DRAWING IS NOT TO BE USED OR REPRODUCED IN ANY FORM, IN WHOLE OR IN PART, WITHOUT SPECIFIC WRITTEN AUTHORITY FROM SOLO ENERGY CORPORATION PTY LTD. COPYRIGHT ALL RIGHTS RESERVED.

DRAWN:	OG	CHECKED:	MG	APPROVED:	RP
SCALE:	1:30	DATE:	8/10/2026		

PROJECT ADDRESS:
139-143 JACKSONS ROAD, NOBLE PARK NORTH, VIC

DRAWING NAME:
Sign 1 - 3.3m Pylon Sign


DRAWING No:	REVISION No:
A200	B

SOLO ENERGY CORPORATION PTY LTD
1.02/8 Cato Street Hawthorn East VIC 3123


DRAWING PATH:
z:\shared\construction\architectural drawing\sites\noble park north vic\!revit, cad ,working drawings\cad\tp\noble park site plan tp.dwg

NOBLE PARK NORTH


NORTH POINT	APPROVER NAME
	DATE
	REV

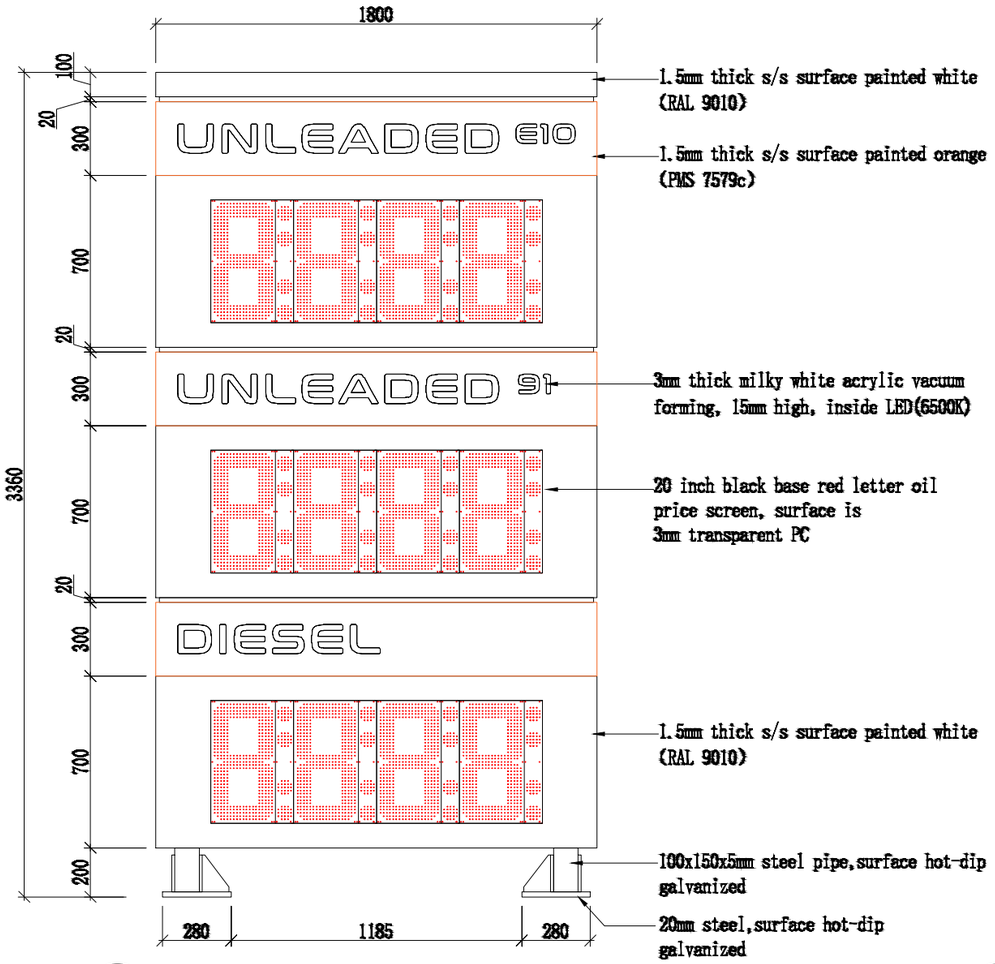

1 A201 S1 - SOLO 3.3m PYLON SIGN FRONT VIEW
1:25

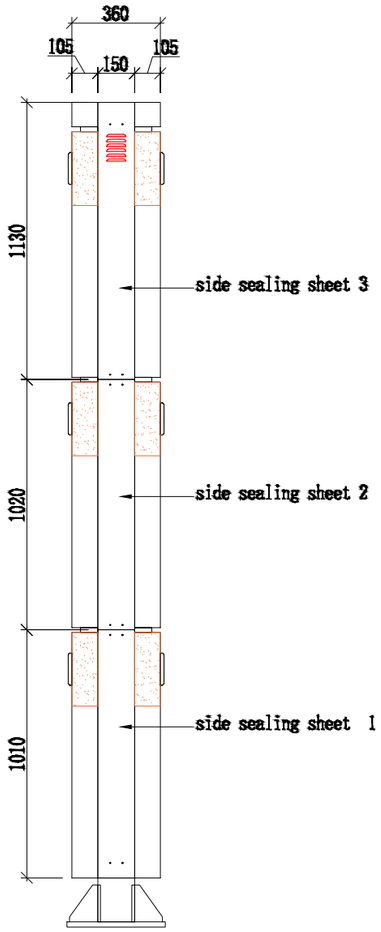

2 A201 S1 - SOLO 3.3m PYLON SIGN SIDE VIEW
1:25

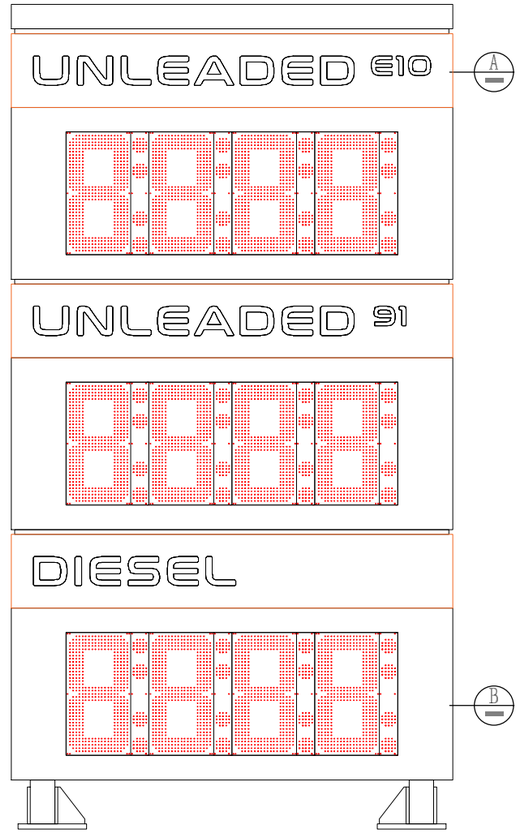

3 A201 S1 - SOLO 3.3m PYLON SIGN BACK VIEW
1:25

– A201 S1 - SOLO 3.3m PYLON SIGN
1:25

This document has been copied and made available for the purpose of the planning process as set out in the Planning and Environment Act 1987. The information must not be used for any other purpose. By taking a copy of this document you acknowledge and agree that you will only use the document for the purpose specified above and that any dissemination, distribution or copying of this document is strictly prohibited.

REV	BY	AMENDMENT	CHECKED/ APPROVED	DATE
A	OG	ISSUED FOR TOWN PLANNING		19/08/2026

DRAWING PRODUCED ON CAD SYSTEM.
NOTED DIMENSIONS SHALL BE TAKEN IN PREFERENCE TO SCALING.
DO NOT SCALE OR AMEND BY HAND.
VERIFY ALL DIMENSIONS ON SITE PRIOR TO CONSTRUCTION OR QUOTE.
UPON RECEIPT OF UPDATED PLANS DISCARD PREVIOUS VERSIONS.

CONFIDENTIAL & SUBJECT TO COPYRIGHT
THIS DRAWING IS NOT TO BE USED OR REPRODUCED IN ANY FORM, IN WHOLE OR IN PART, WITHOUT SPECIFIC WRITTEN AUTHORITY FROM SOLO ENERGY CORPORATION PTY LTD. COPYRIGHT ALL RIGHTS RESERVED

DRAWN: OG	CHECKED: MG	APPROVED: RP
SCALE: 1:25	DATE: 8/10/2026	

PROJECT ADDRESS:
139-143 JACKSONS ROAD, NOBLE PARK NORTH, VIC

DRAWING NAME:
Sign 1 - 3.3m Pylon Sign - Structural Information A

DRAWING No:	REVISION No:
A201	B


SOLO ENERGY CORPORATION PTY LTD
1.02/8 Cato Street Hawthorn East VIC 3123

DRAWING PATH:
z:\shared\construction\architectural drawing\sites\noble park north vic\!revit, cad ,working drawings\cad\tp\noble park site plan tp.dwg


NOBLE PARK NORTH

This document has been copied and made available for the purpose of the planning process as set out in the Planning and Environment Act 1987. The information must not be used for any other purpose. By taking a copy of this document you acknowledge and agree that you will only use the document for the purpose specified above and that any dissemination, distribution or copying of this document is strictly prohibited.


NORTH POINT	APPROVER NAME
	DATE
	REV

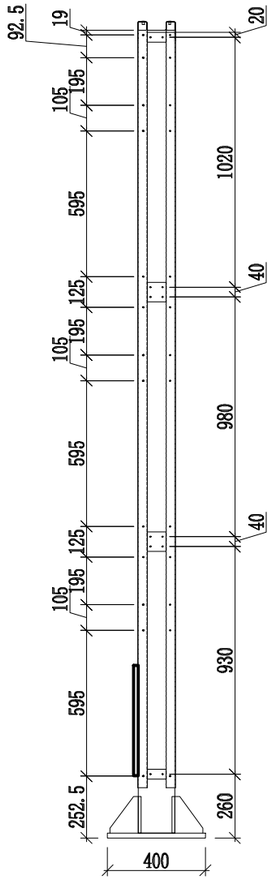


1 A202 S1 - SOLO 3.3m PYLON SIGN SIDE VIEW
1:25

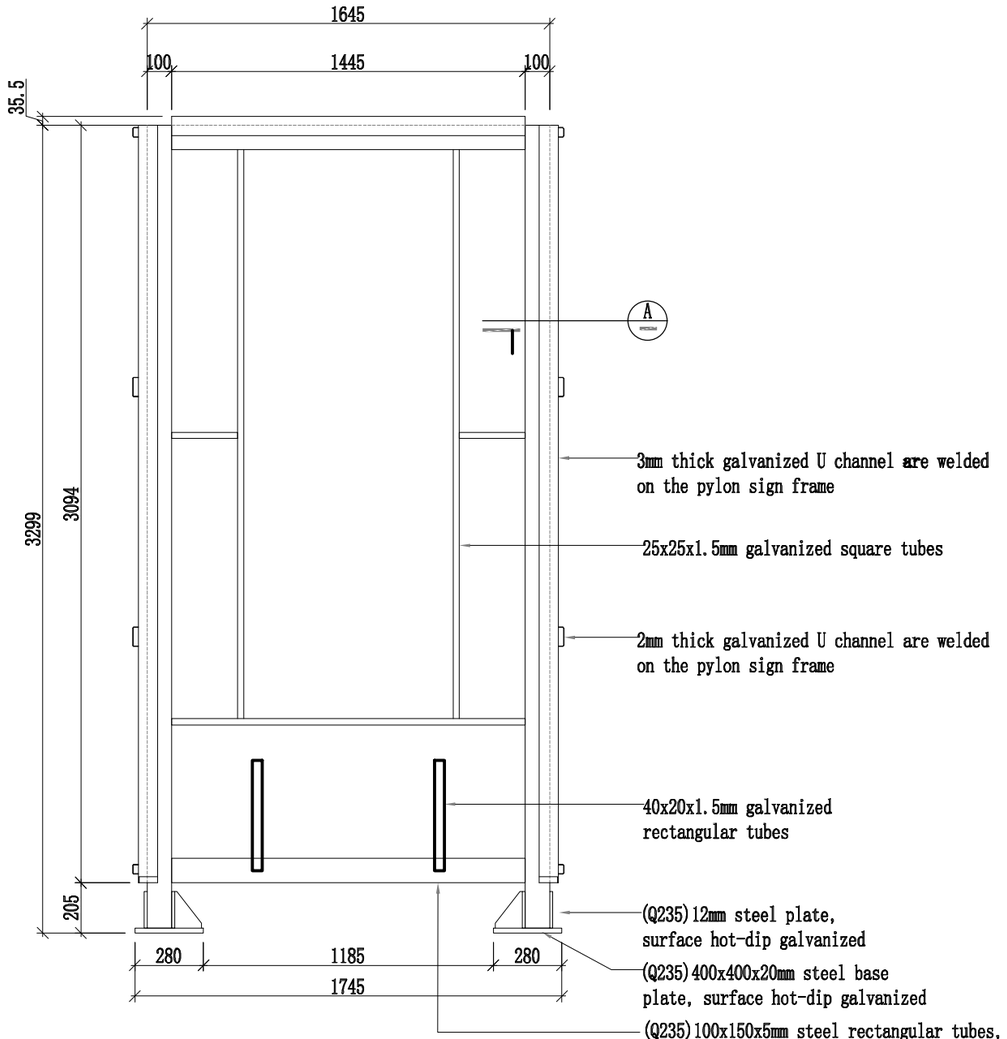

2 A202 S1 - SOLO 3.3m PYLON SIGN FRONT VIEW
1:25

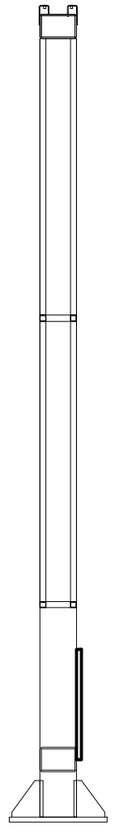

3 A202 S1 - SOLO 3.3m PYLON SIGN SIDE SECTION
1:25

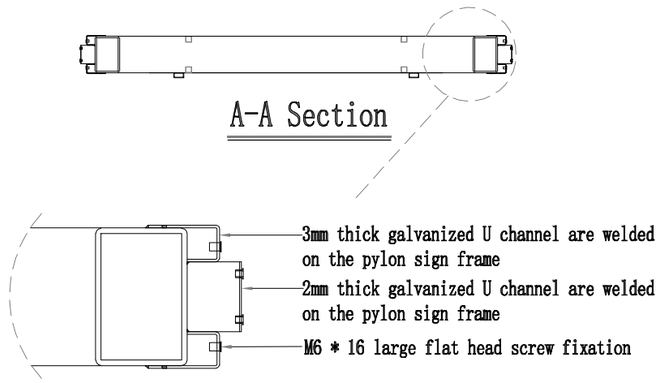

Note:
1. The main column is made of (Q235) 100*150*5mm rectangular tubes, 40*20*1.5mm galvanized rectangular tubes, 25@1.5mm galvanized square tubes and 12mm and 20mm steel plates welded into an integral structure. E43 series electrodes are used for full welding, with weld size ▲8.
2. The base plate should have a straight edge without gas cutting marks. After the base plate is perforated, it should be firmly welded to the column, with weld size ▲10; for unmarked welds, the size is ▲3-5.
3. All steel structures and square tubes are to be treated with hot-dip galvanizing or zinc spraying for anti-corrosion.

– A202 S1 - SOLO 3.3m PYLON SIGN
1:25

REV	BY	AMENDMENT	CHECKED/ APPROVED	DATE
A	OG	ISSUED FOR TOWN PLANNING		19/08/2026

DRAWING PRODUCED ON CAD SYSTEM.
NOTED DIMENSIONS SHALL BE TAKEN IN PREFERENCE TO SCALING.
DO NOT SCALE OR AMEND BY HAND.
VERIFY ALL DIMENSIONS ON SITE PRIOR TO CONSTRUCTION OR QUOTE.
UPON RECEIPT OF UPDATED PLANS DISCARD PREVIOUS VERSIONS.

CONFIDENTIAL & SUBJECT TO COPYRIGHT
THIS DRAWING IS NOT TO BE USED OR REPRODUCED IN ANY FORM, IN WHOLE OR IN PART, WITHOUT SPECIFIC WRITTEN AUTHORITY FROM SOLO ENERGY CORPORATION PTY LTD. COPYRIGHT ALL RIGHTS RESERVED

DRAWN:	OG	CHECKED:	MG	APPROVED:	RP
SCALE:	1:25	DATE:	8/10/2026		

PROJECT ADDRESS:
139-143 JACKSONS ROAD, NOBLE PARK NORTH, VIC

DRAWING NAME:
Sign 1 - 3.3m Pylon Sign - Structural Information B

DRAWING No:	REVISION No:
A202	B

SOLO ENERGY CORPORATION PTY LTD
1.02/8 Cato Street Hawthorn East VIC 3123

DRAWING PATH:
z:\shared\construction\architectural drawing\sites\noble park north vic\!revit, cad ,working drawings\cad\tp\noble park site plan tp.dwg

NOBLE PARK NORTH

This document has been copied and made available for the purpose of the planning process as set out in the Planning and Environment Act 1987. The information must not be used for any other purpose. By taking a copy of this document you acknowledge and agree that you will only use the document for the purpose specified above and that any dissemination, distribution or copying of this document is strictly prohibited.

NORTH POINT	APPROVER NAME
	DATE
	REV


PANTONE 1505c
ORANGE COLOUR VINYL (3m 3630-44)

PANTONE 2370c
BLUE COLOUR VINYL (3m 3630-36)


RAL 9010



3 A203 S4 - BREAK TIME SIGN FRONT VIEW
1:30

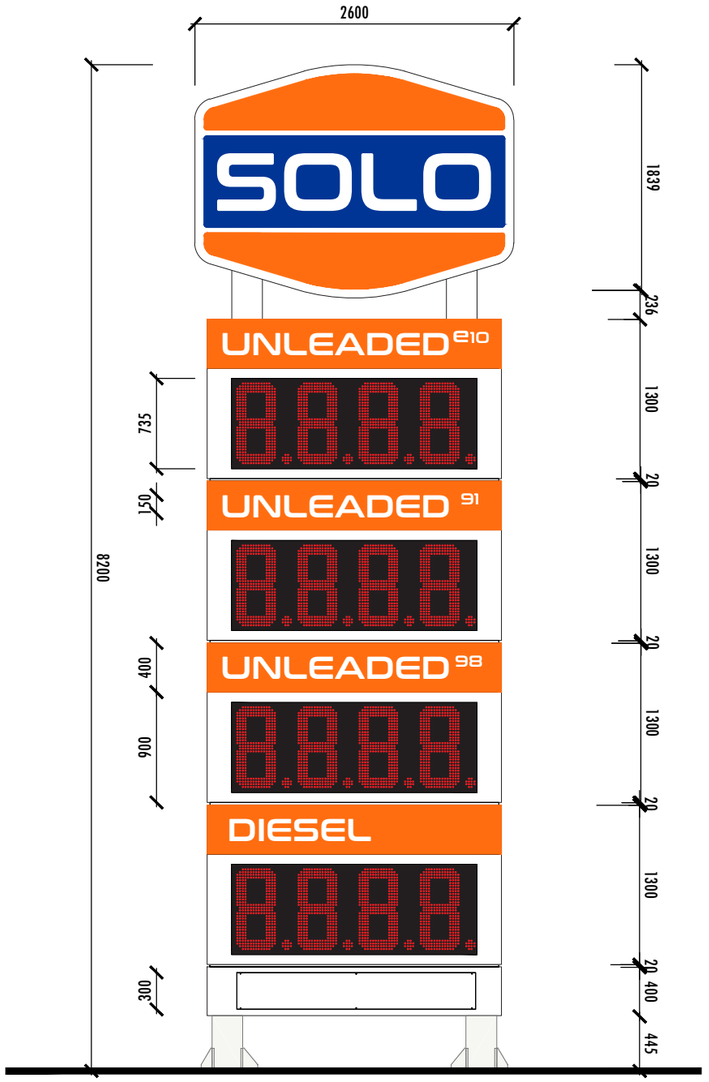

4 A203 S2 - 8.1m PYLON SIGN FRONT VIEW
1:50

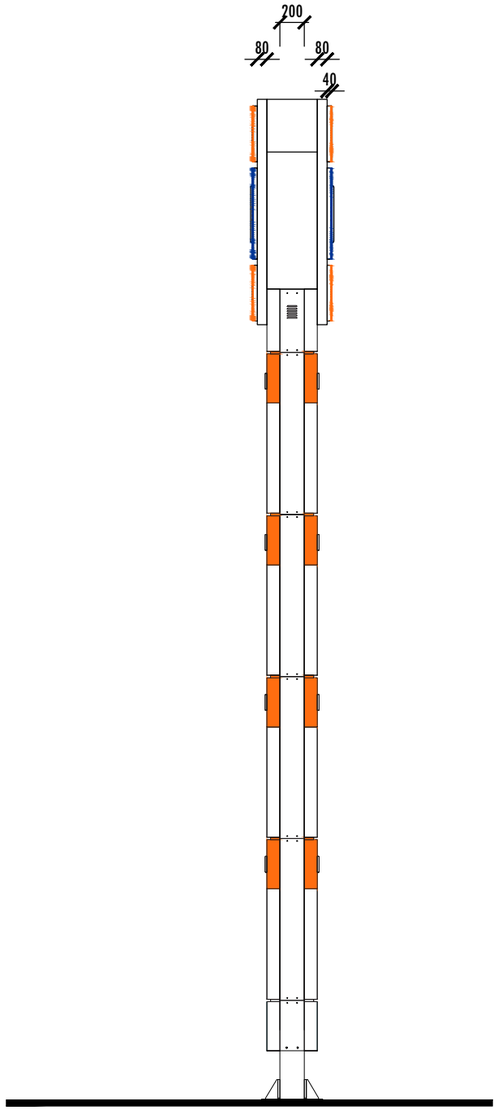

5 A203 S2 - 8.1m PYLON SIGN SIDE VIEW
1:50

1:50
0 1m 2m 3m 4m 5m

REV	BY	AMENDMENT	CHECKED/ APPROVED	DATE
A	OG	ISSUED FOR TOWN PLANNING		07/10/2026

DRAWING PRODUCED ON CAD SYSTEM.
NOTED DIMENSIONS SHALL BE TAKEN IN PREFERENCE TO SCALING.
DO NOT SCALE OR AMEND BY HAND.
VERIFY ALL DIMENSIONS ON SITE PRIOR TO CONSTRUCTION OR QUOTE.
UPON RECEIPT OF UPDATED PLANS DISCARD PREVIOUS VERSIONS.

CONFIDENTIAL & SUBJECT TO COPYRIGHT
THIS DRAWING IS NOT TO BE USED OR REPRODUCED IN ANY FORM, IN WHOLE OR IN PART, WITHOUT SPECIFIC WRITTEN AUTHORITY FROM SOLO ENERGY CORPORATION PTY LTD. COPYRIGHT ALL RIGHTS RESERVED.

DRAWN:	OG	CHECKED:	MG	APPROVED:	RP
SCALE:	AS INDICATED	DATE:	8/10/2026		

PROJECT ADDRESS:
139-143 JACKSONS ROAD, NOBLE PARK NORTH, VIC

DRAWING NAME:
Sign Specifications


DRAWING No:	REVISION No:
A203	B

SOLO ENERGY CORPORATION PTY LTD
1.02/8 Cato Street Hawthorn East VIC 3123


DRAWING PATH:
z:\shared\construction\architectural drawing\sites\noble park north vic\!revit, cad ,working drawings\cad\tp\noble park site plan tp.dwg

NOBLE PARK NORTH


NORTH POINT	APPROVER NAME
	DATE
	REV

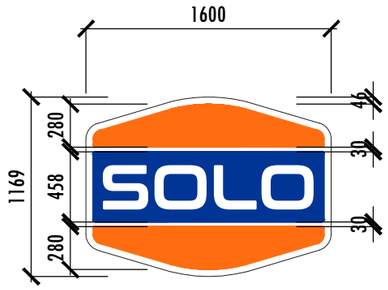


1 A203-1 S3A - SOLO CANOPY LOGO SIGN FRONT VIEW 1:40

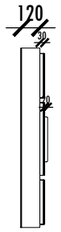


2 A203-1 S3A - SOLO CANOPY LOGO SIGN SIDE VIEW 1:40

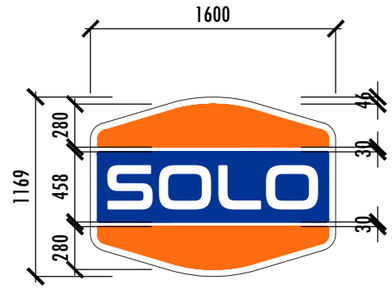


3 A203-1 S3B - SOLO CANOPY LOGO SIGN FRONT VIEW 1:40

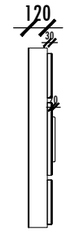

4 A203-1 S3B - SOLO CANOPY LOGO SIGN SIDE VIEW 1:40

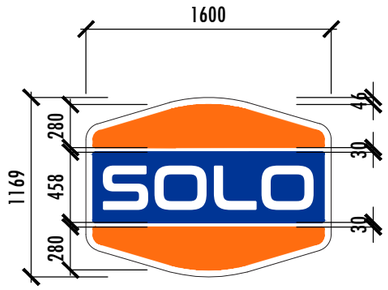

5 A203-1 S3C - SOLO CANOPY LOGO SIGN FRONT VIEW 1:40

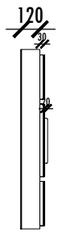

6 A203-1 S3C - SOLO CANOPY LOGO SIGN SIDE VIEW 1:40

PANTONE 1505c
ORANGE COLOUR VINYL (3m 3630-44)

PANTONE 2370c
BLUE COLOUR VINYL (3m 3630-36)

RAL 9010

This document has been copied and made available for the purpose of the planning process as set out in the Planning and Environment Act 1987. The information must not be used for any other purpose. By taking a copy of this document you acknowledge and agree that you will only use the document for the purpose specified above and that any dissemination, distribution or copying of this document is strictly prohibited.

REV	BY	AMENDMENT	CHECKED/ APPROVED	DATE
A	OG	ISSUED FOR TOWN PLANNING		07/10/2026

DRAWING PRODUCED ON CAD SYSTEM.
NOTED DIMENSIONS SHALL BE TAKEN IN PREFERENCE TO SCALING.
DO NOT SCALE OR AMEND BY HAND.
VERIFY ALL DIMENSIONS ON SITE PRIOR TO CONSTRUCTION OR QUOTE.
UPON RECEIPT OF UPDATED PLANS DISCARD PREVIOUS VERSIONS.

CONFIDENTIAL & SUBJECT TO COPYRIGHT
THIS DRAWING IS NOT TO BE USED OR REPRODUCED IN ANY FORM, IN WHOLE OR IN PART, WITHOUT SPECIFIC WRITTEN AUTHORITY FROM SOLO ENERGY CORPORATION PTY LTD. COPYRIGHT ALL RIGHTS RESERVED.

DRAWN:	OG	CHECKED:	MG	APPROVED:	RP
SCALE:	1:40	DATE:	8/10/2026		

PROJECT ADDRESS:
139-143 JACKSONS ROAD, NOBLE PARK NORTH, VIC

DRAWING NAME:
Illuminated Solo Canopy Logo Sign Specifications

DRAWING No:	REVISION No:
A203-1	B


SOLO ENERGY CORPORATION PTY LTD
1.02/8 Cato Street Hawthorn East VIC 3123

DRAWING PATH:
z:\shared\construction\architectural drawing\sites\noble park north vic\!revit, cad ,working drawings\cad\tp\noble park site plan tp.dwg


NOBLE PARK NORTH

This document has been copied and made available for the purpose of the planning process as set out in the Planning and Environment Act 1987. The information must not be used for any other purpose. By taking a copy of this document you acknowledge and agree that you will only use the document for the purpose specified above and that any dissemination, distribution or copying of this document is strictly prohibited.


NORTH POINT	APPROVER NAME
	DATE
	REV

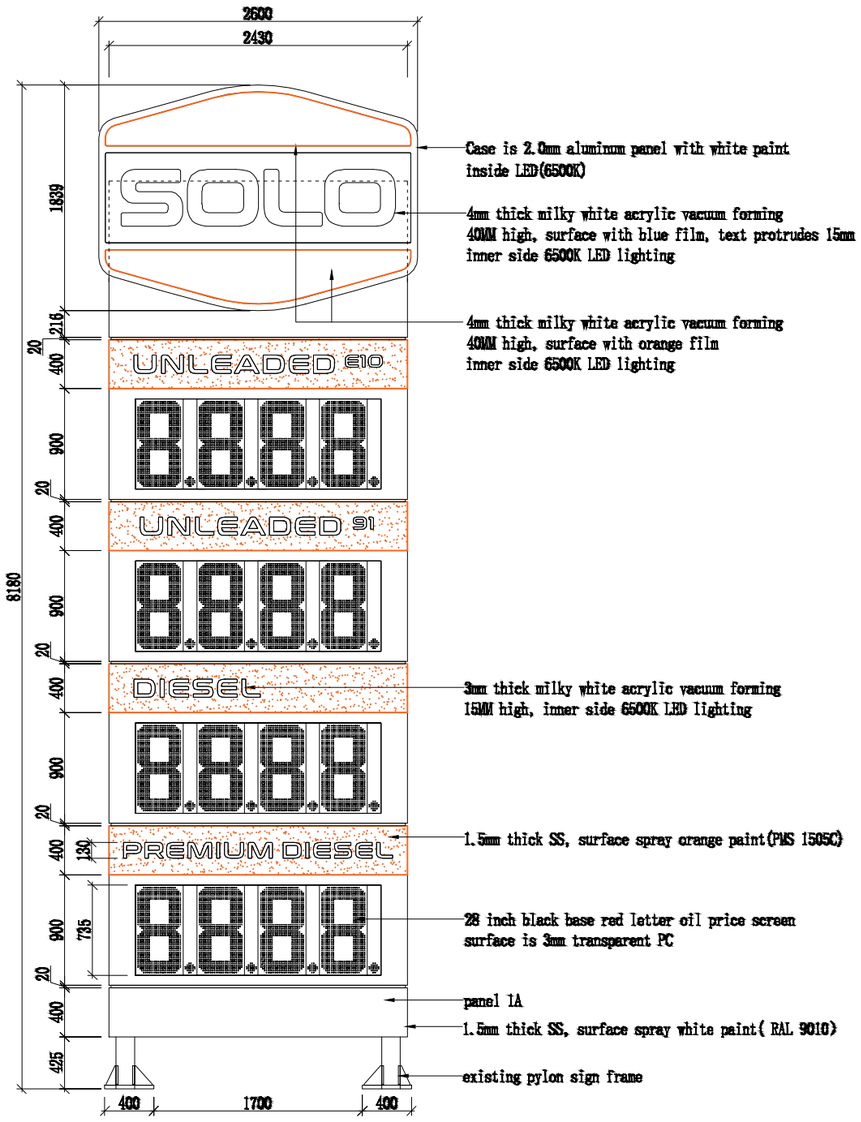

1 A204 S2 - 8.1m PYLON SIGN FRONT VIEW
1:50

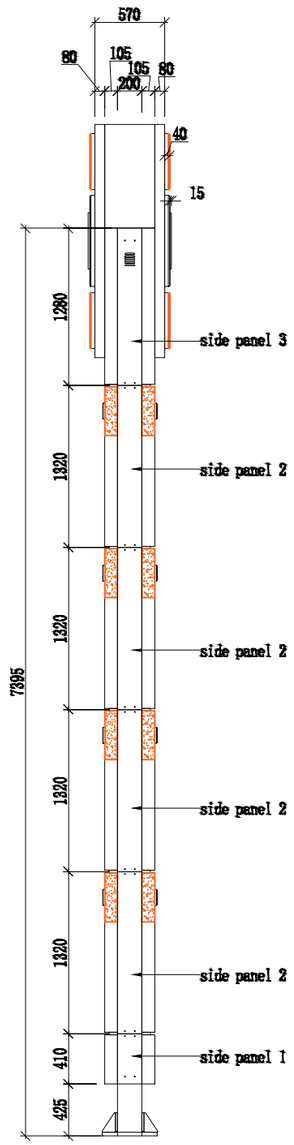

2 A204 S2 - 8.1m PYLON SIGN SIDE VIEW
1:50

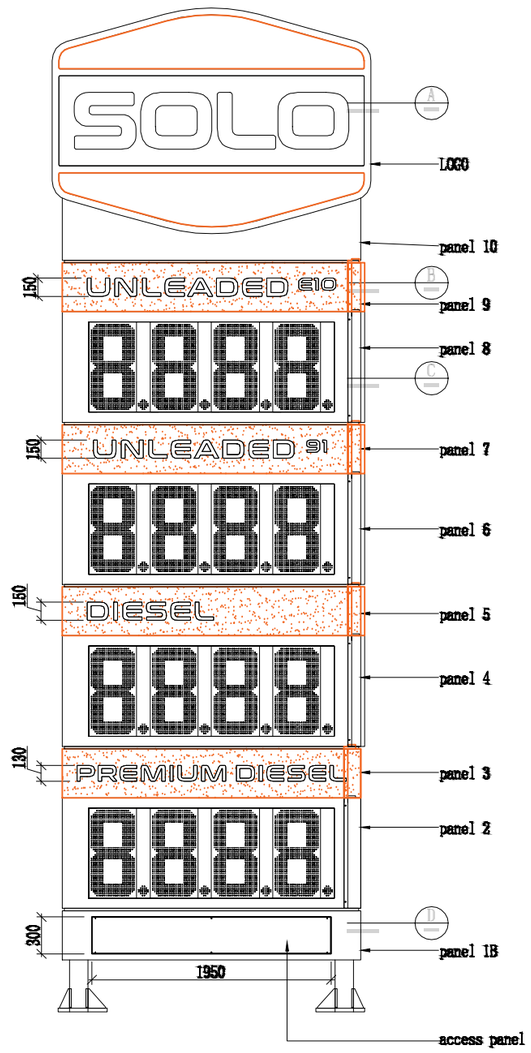

3 A204 S2 - 8.1m PYLON SIGN BACK VIEW
1:50

1:50
0 1m 2m 3m 4m 5m

REV	BY	AMENDMENT	CHECKED/ APPROVED	DATE
A	OG	ISSUED FOR TOWN PLANNING		19/08/2026

DRAWING PRODUCED ON CAD SYSTEM.
NOTED DIMENSIONS SHALL BE TAKEN IN PREFERENCE TO SCALING.
DO NOT SCALE OR AMEND BY HAND.
VERIFY ALL DIMENSIONS ON SITE PRIOR TO CONSTRUCTION OR QUOTE.
UPON RECEIPT OF UPDATED PLANS DISCARD PREVIOUS VERSIONS.

CONFIDENTIAL & SUBJECT TO COPYRIGHT
THIS DRAWING IS NOT TO BE USED OR REPRODUCED IN ANY FORM, IN WHOLE OR IN PART, WITHOUT SPECIFIC WRITTEN AUTHORITY FROM SOLO ENERGY CORPORATION PTY LTD. COPYRIGHT ALL RIGHTS RESERVED

DRAWN: OG	CHECKED: MG	APPROVED: RP
SCALE: 1:50	DATE: 8/10/2026	

PROJECT ADDRESS:
139-143 JACKSONS ROAD, NOBLE PARK NORTH, VIC

DRAWING NAME:
Sign 2 - 8.1m Pylon Sign - Structural Information A

DRAWING No:	REVISION No:
A204	B


SOLO ENERGY CORPORATION PTY LTD
1.02/8 Cato Street Hawthorn East VIC 3123

DRAWING PATH:
z:\shared\construction\architectural drawing\sites\noble park north vic\!revit, cad ,working drawings\cad\tp\noble park site plan tp.dwg


NOBLE PARK NORTH

This document has been copied and made available for the purpose of the planning process as set out in the Planning and Environment Act 1987. The information must not be used for any other purpose. By taking a copy of this document you acknowledge and agree that you will only use the document for the purpose specified above and that any dissemination, distribution or copying of this document is strictly prohibited.


NORTH POINT	APPROVER NAME
	DATE
	REV

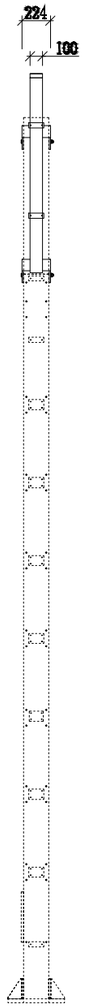


1 A205 S2 - 8.1m PYLON SIGN RIGHT VIEW
1:50

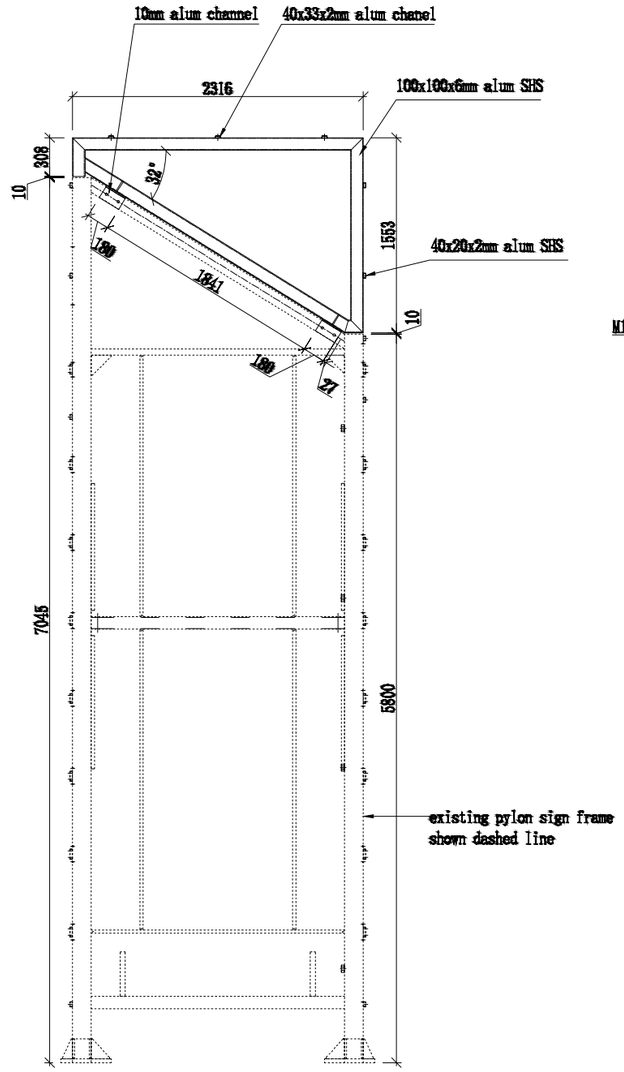

2 A205 S2 - 8.1m PYLON SIGN FRONT VIEW
1:50

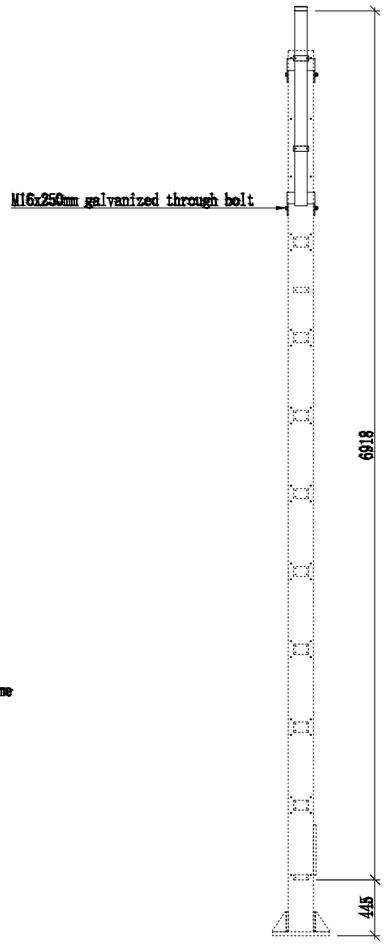

3 A205 S2 - 8.1m PYLON SIGN LEFT VIEW
1:50

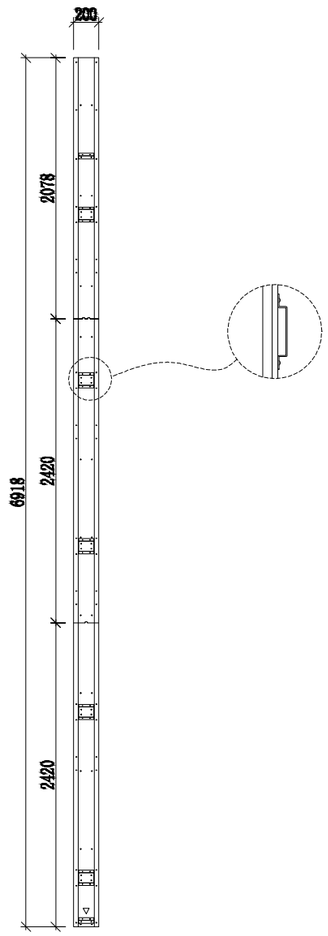

4 A205 S2 - 8.1m PYLON SIGN ACCESS VIEW
1:50

1:50
0 1m 2m 3m 4m 5m

REV	BY	AMENDMENT	CHECKED/ APPROVED	DATE
A	OG	ISSUED FOR TOWN PLANNING		19/08/2026

DRAWING PRODUCED ON CAD SYSTEM.
NOTED DIMENSIONS SHALL BE TAKEN IN PREFERENCE TO SCALING.
DO NOT SCALE OR AMEND BY HAND.
VERIFY ALL DIMENSIONS ON SITE PRIOR TO CONSTRUCTION OR QUOTE.
UPON RECEIPT OF UPDATED PLANS DISCARD PREVIOUS VERSIONS.

CONFIDENTIAL & SUBJECT TO COPYRIGHT
THIS DRAWING IS NOT TO BE USED OR REPRODUCED IN ANY FORM, IN WHOLE OR IN PART, WITHOUT SPECIFIC WRITTEN AUTHORITY FROM SOLO ENERGY CORPORATION PTY LTD. COPYRIGHT ALL RIGHTS RESERVED.

DRAWN: OG	CHECKED: MG	APPROVED: RP
SCALE: 1:50	DATE: 8/10/2026	

PROJECT ADDRESS:
139-143 JACKSONS ROAD, NOBLE PARK NORTH, VIC

DRAWING NAME:
Sign 2 - 8.1m Pylon Sign - Structural Information B

DRAWING No:	REVISION No:
A205	B

SOLO ENERGY CORPORATION PTY LTD
1.02/8 Cato Street Hawthorn East VIC 3123

DRAWING PATH:
z:\shared\construction\architectural drawing\sites\noble park north vic\!revit, cad ,working drawings\cad\tp\noble park site plan tp.dwg

NOBLE PARK NORTH

This document has been copied and made available for the purpose of the planning process as set out in the Planning and Environment Act 1987. The information must not be used for any other purpose. By taking a copy of this document you acknowledge and agree that you will only use the document for the purpose specified above and that any dissemination, distribution or copying of this document is strictly prohibited.

NORTH POINT	APPROVER NAME
	DATE
	REV



FIG. 1 SIGN 2 - ILLUMINATED SOLO 8.1m PYLON SIGN



FIG. 2 SIGN 2&3 - ILLUMINATED SOLO 8.1m PYLON SIGN & SOLO CANOPY LOGO SIGN



FIG. 3 SIGN 3 - SOLO CANOPY LOGO SIGN



FIG. 4 SIGN 3 - SOLO CANOPY LOGO SIGN



FIG. 5 SIGN 3 - SOLO CANOPY LOGO SIGN



FIG. 6 SIGN 4 - BREAK TIME SIGN

REV	BY	AMENDMENT	CHECKED/ APPROVED	DATE
A	FS	ISSUED FOR TOWN PLANNING		14/07/2026

DRAWING PRODUCED ON CAD SYSTEM.
NOTED DIMENSIONS SHALL BE TAKEN IN PREFERENCE TO SCALING.
DO NOT SCALE OR AMEND BY HAND.
VERIFY ALL DIMENSIONS ON SITE PRIOR TO CONSTRUCTION OR QUOTE.
UPON RECEIPT OF UPDATED PLANS DISCARD PREVIOUS VERSIONS.

CONFIDENTIAL & SUBJECT TO COPYRIGHT
THIS DRAWING IS NOT TO BE USED OR REPRODUCED IN ANY FORM, IN WHOLE OR IN PART, WITHOUT SPECIFIC WRITTEN AUTHORITY FROM SOLO ENERGY CORPORATION PTY LTD. COPYRIGHT ALL RIGHTS RESERVED

DRAWN: OG	CHECKED: MG	APPROVED: RP
SCALE:	DATE: 8/10/2026	

PROJECT ADDRESS:
139-143 JACKSONS ROAD, NOBLE PARK NORTH, VIC







DRAWING NAME:
Existing Sign Photographs

DRAWING No:	REVISION No:
A206	B

SOLO ENERGY CORPORATION PTY LTD
1.02/8 Cato Street Hawthorn East VIC 3123

DRAWING PATH:
z:\shared\construction\architectural drawing\sites\noble park north vic\!revit, cad ,working drawings\cad\tp\noble park site plan tp.dwg

NORTH POINT	APPROVER NAME
	DATE
	REV

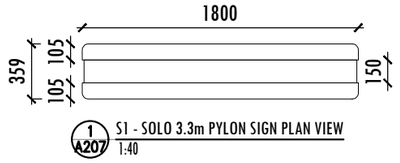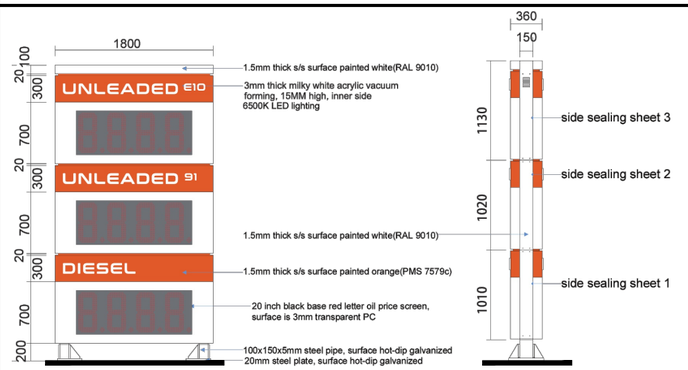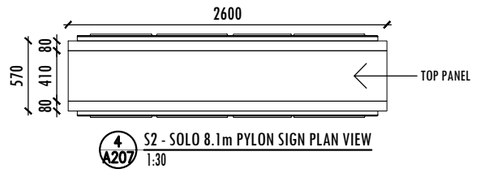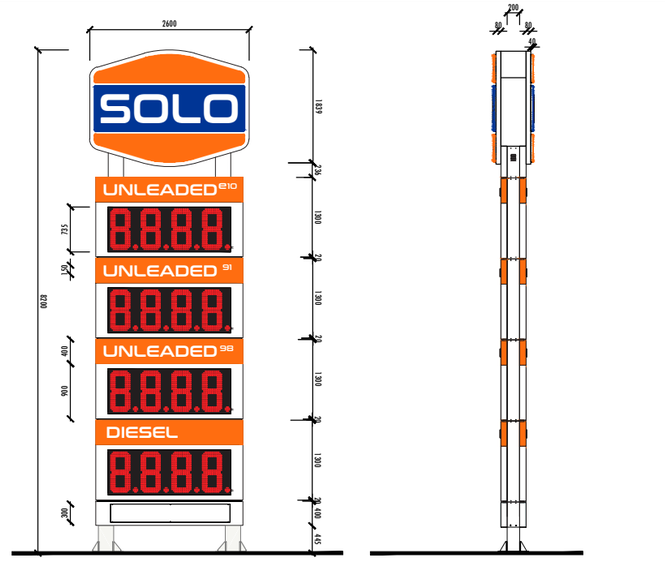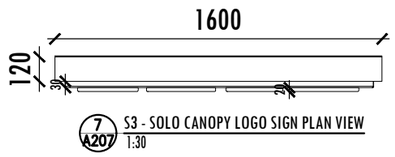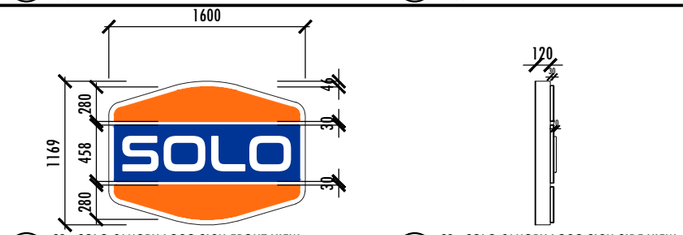SIGN TYPE	NUMBER OF SIGNS	PLAN VIEW	SIGN ELEVATION	TOTAL SIGN AREA (m^2)
S1 ILLUMINATED SOLO 3.3m PYLON SIGN	1 - DOUBLE SIDED.	 1 A207 S1 - SOLO 3.3m PYLON SIGN PLAN VIEW 1:40	 2 A207 S1 - SOLO 3.3m PYLON SIGN FRONT VIEW 1:70 3 A207 S1 - SOLO 3.3m PYLON SIGN SIDE VIEW 1:70	3.6m^2
S2 ILLUMINATED SOLO 8.1m PYLON SIGN	1 - DOUBLE SIDED.	 4 A207 S2 - SOLO 8.1m PYLON SIGN PLAN VIEW 1:30	 5 A207 S2 - SOLO 8.1m PYLON SIGN FRONT VIEW 1:100 6 A207 S2 - SOLO 8.1m PYLON SIGN SIDE VIEW 1:100	13.97m^2
S3 ILLUMINATED SOLO CANOPY LOGO SIGN	3 - SINGLE SIDED.	 7 A207 S3 - SOLO CANOPY LOGO SIGN PLAN VIEW 1:30	 8 A207 S3 - SOLO CANOPY LOGO SIGN FRONT VIEW 1:50 9 A207 S3 - SOLO CANOPY LOGO SIGN SIDE VIEW 1:50	1.6m^2
S4 ILLUMINATED BREAK TIME SIGN	1 - SINGLE SIDED.	 10 A207 S4 - BREAK TIME SIGN PLAN VIEW 1:50	 11 A207 S4 - BREAK TIME SIGN FRONT VIEW 1:50 12 A207 S4 - BREAK TIME SIGN SIDE VIEW 1:50	8.15m^2

PLEASE NOTE: AS PER CONDITION 5, SIGN 2 IS TO BE ILLUMINATED BEFORE 9PM & INSTALLED WITH AN AUTOMATIC TIME-SWITCHED LIGHTING. TIME-SWITCH TO BE INSTALLED BY A LICENSED ELECTRICIAN & ADJUSTED FOR DAYLIGHT SAVINGS TIMES AT THE COMMENCEMENT AND COMPLETION OF EACH DAYLIGHT SAVING PERIOD.

SIGN 2 LIGHTS TO BE MANUALLY TURNED OFF AT 8:50PM FOR A 9:00PM COMPLETE SHUT OFF.

ALL LOGO & LETTERS OF SIGNS ARE INTERNALLY ILLUMINATED.

ALL NUMBERS & DECIMAL POINTS OF PYLON SIGNS ARE ELECTRONICALLY ILLUMINATED.

This document has been copied and made available for the purpose of the planning process as set out in the Planning and Environment Act 1987. The information must not be used for any other purpose. By taking a copy of this document you acknowledge and agree that you will only use the document for the purpose specified above and that any dissemination, distribution or copying of this document is strictly prohibited.

REV	BY	AMENDMENT	CHECKED/ APPROVED	DATE
A	OG	ISSUED FOR TOWN PLANNING		30/07/2026

DRAWING PRODUCED ON CAD SYSTEM.
NOTED DIMENSIONS SHALL BE TAKEN IN PREFERENCE TO SCALING.
DO NOT SCALE OR AMEND BY HAND.
VERIFY ALL DIMENSIONS ON SITE PRIOR TO CONSTRUCTION OR QUOTE.
UPON RECEIPT OF UPDATED PLANS DISCARD PREVIOUS VERSIONS.

CONFIDENTIAL & SUBJECT TO COPYRIGHT
THIS DRAWING IS NOT TO BE USED OR REPRODUCED IN ANY FORM, IN WHOLE OR IN PART, WITHOUT SPECIFIC WRITTEN AUTHORITY FROM SOLO ENERGY CORPORATION PTY LTD. COPYRIGHT ALL RIGHTS RESERVED.

DRAWN:	OG	CHECKED:	MG	APPROVED:	RP
SCALE:	AS INDICATED	DATE:	12/10/2026		

PROJECT ADDRESS:
139-143 JACKSONS ROAD, NOBLE PARK NORTH, VIC

DRAWING NAME:
SIGN AREAS

DRAWING No:	REVISION No:
A207	C

SOLO ENERGY CORPORATION PTY LTD
1.02/8 Cato Street Hawthorn East VIC 3123

DRAWING PATH:
z:\shared\construction\architectural drawing\sites\noble park north vic\!revit, cad ,working drawings\cad\tp\noble park site plan tp.dwg